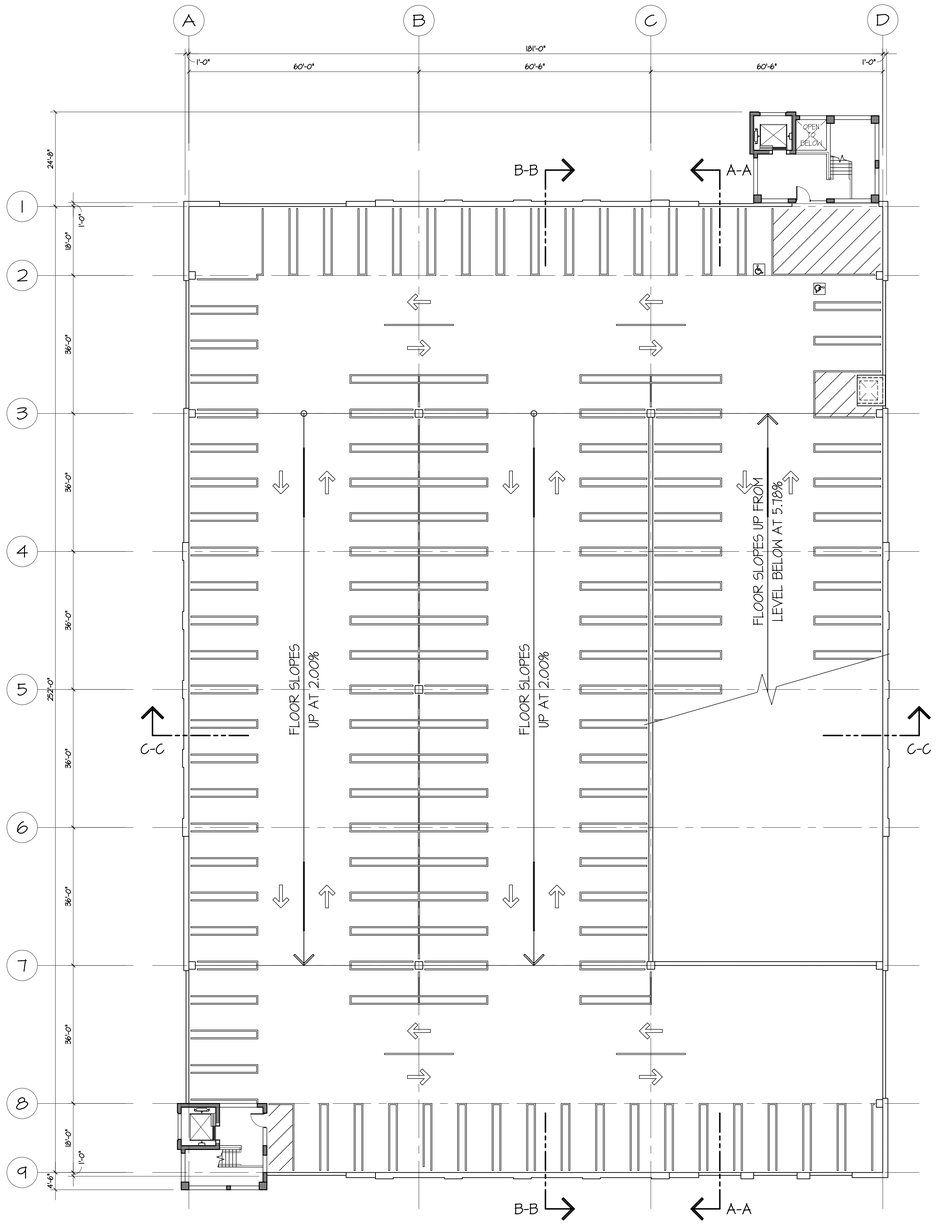

FOURTH LEVEL FLOOR PLAN (BASE)

SCALE: 1/16" = 1'-0"

FIFTH LEVEL FLOOR PLAN (ALT. #2)

SCALE: 1/16" = 1'-0"

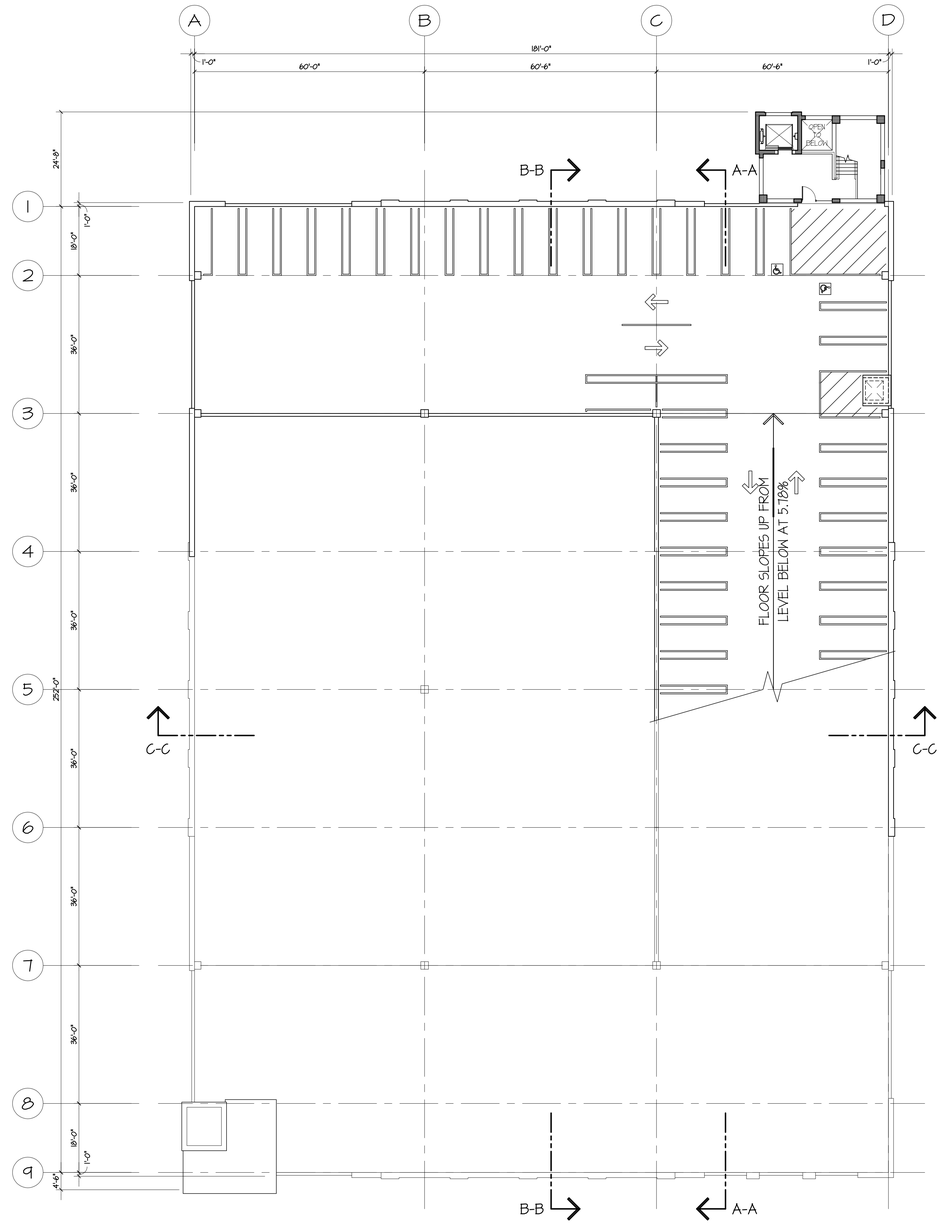

FOURTH LEVEL FLOOR PLAN (ALT. #1)

SCALE: 1/16" = 1'-0"

CAR COUNT SUMMARY - BASE			
LEVELS	STANDARD	BARRIER FREE	TOTAL
GROUND	97	1	98
SECOND	135	4	139
THIRD	140	4	144
FOURTH	128	2	130
TOTALS	500	11	511

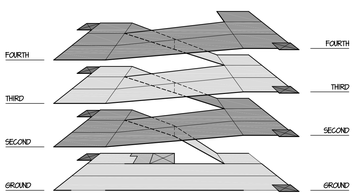

ISOMETRIC - BASE

SCALE: NONE

CAR COUNT SUMMARY - ALT. #2			
LEVELS	STANDARD	BARRIER FREE	TOTAL
GROUND	97	1	98
SECOND	135	4	139
THIRD	140	4	144
FOURTH	140	4	144
FIFTH	130	0	130
TOTALS	642	13	655

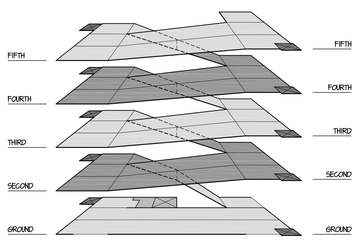

ISOMETRIC - ALT. #2

SCALE: NONE

CAR COUNT SUMMARY - ALT. #1			
LEVELS	STANDARD	BARRIER FREE	TOTAL
GROUND	97	1	98
SECOND	135	4	139
THIRD	144	3	147
FOURTH	36	2	38
TOTALS	412	10	422

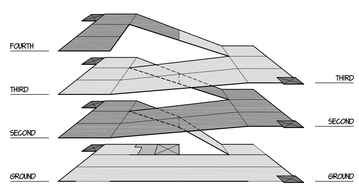

ISOMETRIC - ALT. #1

SCALE: NONE

OLD TOWN PARKING DECK

TRAVERSE CITY, MICHIGAN

RICH & ASSOCIATES

Parking Consultants
Architects · Engineers
Planners

26877 Northwestern Hwy., Suite 208
Southfield, Michigan 48033
Tel: 248.353.5080
Fax: 248.353.3830

Lutz, Florida
Tel: 813.949.9860
www.RichAssoc.com

ARCHITECTS CWS

513 South Union
Traverse City, Michigan
231.946.3627 Voice 231.946.1234 Fax

Date	ISSUED FOR:	By
05-29-09	SCHEMATIC PACKAGE	

Sheet Title:

ROOF LEVEL FLOOR PLANS BASE AND ALTERNATES

Drawn By	FMH
Checked By	MJJ
File Name	0923A-1_3
Plot Date	05-29-09

Detail Number / Detail Sheet

All matter contained hereon, including drawings, written matter, ideas or concepts, are the creation of Rich and Associates, Inc. for the specific project and shall remain the property of Rich and Associates, Inc. No disclosure thereof in any form whatsoever shall be made to any person, firm, corporation, agency or organization, including news media without the written consent of Rich and Associates, Inc. except as required for the physical completion of the specific project.

File No	0923
Date	05-29-09
Scale	AS NOTED
Last Rev.	

Sheet Number:

A - 1.3